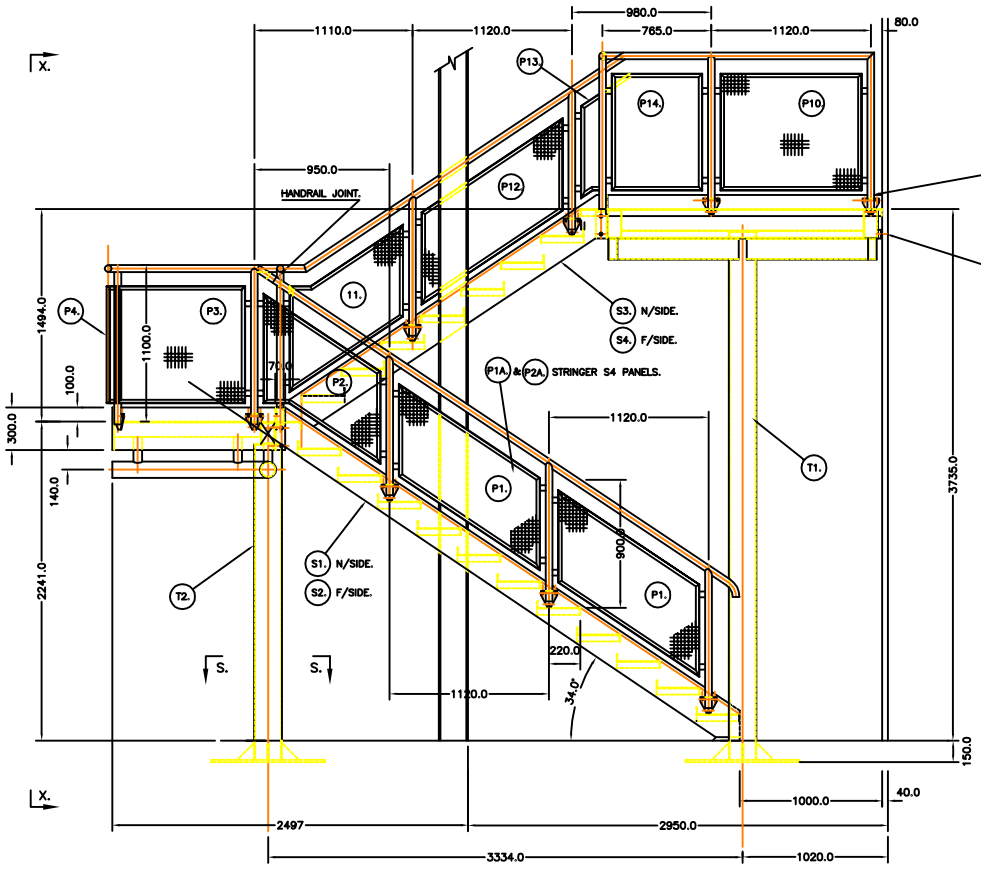

SIDE ELEVATION ON FIRE ESCAPE.

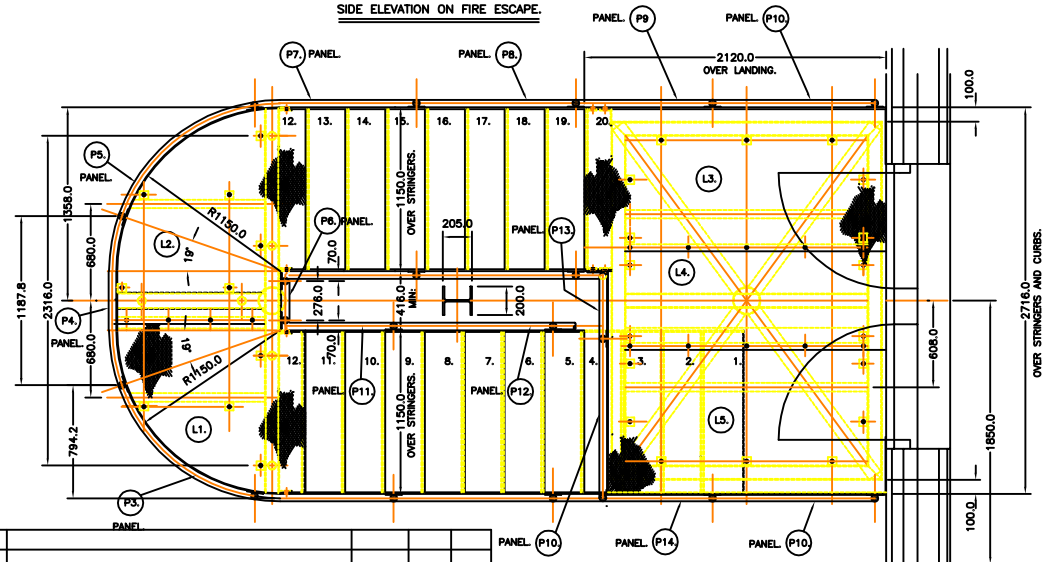

PLAN.

MATERIAL
LOWER LANDING.
MAIN TUBE SUPPORT 193.7 OD X 10 WALL
15 THK: BASE PLT: 800X800
SUPPORTS 114.3 OD X 6.3 WALL
SUPPORT SPIGOTS 88.9 OD X 5 WALL.
MAIN SUPPORT 150X100 SHS X 6 WALL.
TRIMMERS 60X120 SHS X5 WALL
LANDING 6MM THK: DURBAR.
O/SIDE CURB 300X6 THK: PLT:

SUPPORT SPIGOTS 88.9 OD X 5 WALL.

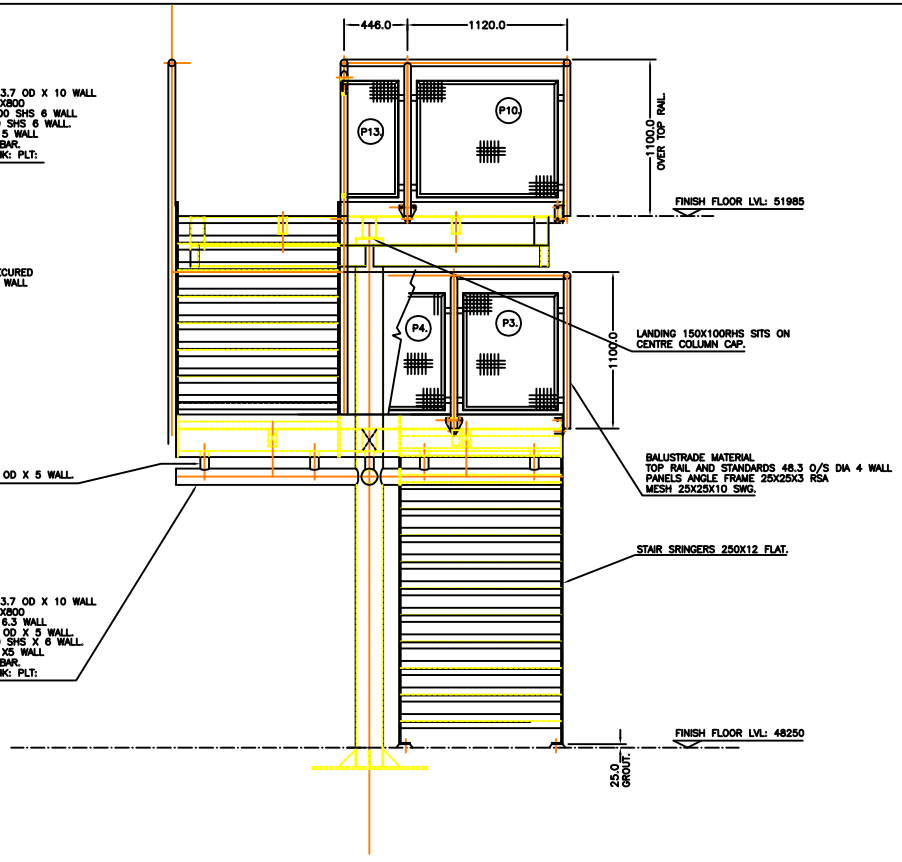

VIEW ON ARROWS X–X.

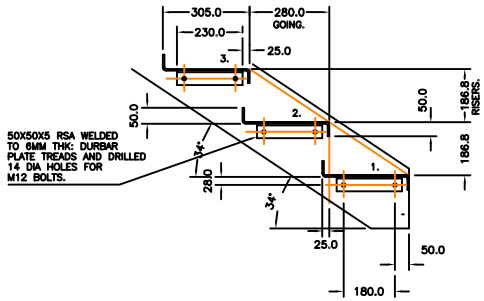

TYPICAL TREAD DETAIL.
SCALE 1:10

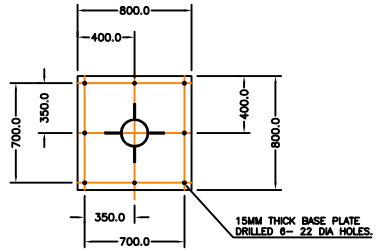

VIEW ON ARROWS S–S.

DETAIL OF BASE PLATES.

DRAWN TO CLIENTS DRAWING 5547AL(04)204

GENERAL NOTE:

1) – ALL WELDS 5MM FILLET CONTINUOUS
2) – FINISH HOT DIP GALVANISED.
3) – REMOVE ALL SHARP EDGES AND BURRS.
4) – ALL STEELWORK TO BE GRADE S275 TO BS EN 10025.
5) – THIS DRG: TO BE READ IN CONJUNCTION WITH DETAIL DRGS: C196–09 / 10 / 11 / 12

RevNo	Revision Note	Date	By	Checked
				RES.
				RES.

General	Quantity	Title/Sheet			Article No./Reference
Designed by		Checked by	Approved by – date	Filename	Date	Scale
Title					
Drawing number				Issue	Sheet