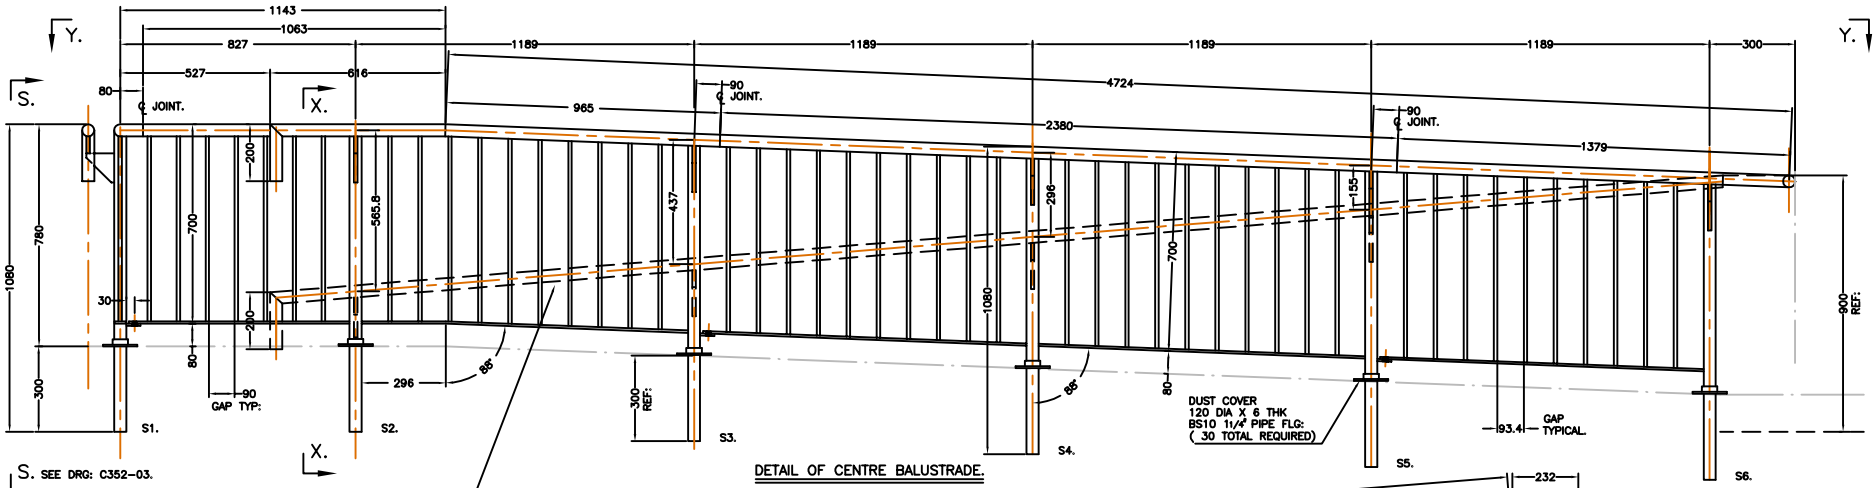


DETAIL OF CENTRE BALUSTRADE.

1-REQUIRED.

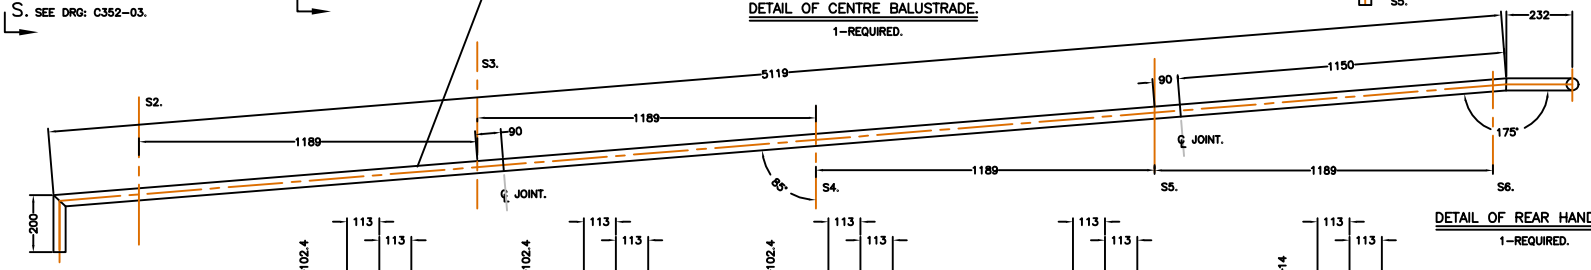


DETAIL OF REAR HANDRAIL.

1-REQUIRED.

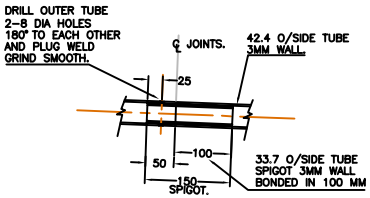


DETAIL OF HANDRAIL JOINT.

TYPICAL FOR ALL JOINTS..
SCALE 1:5

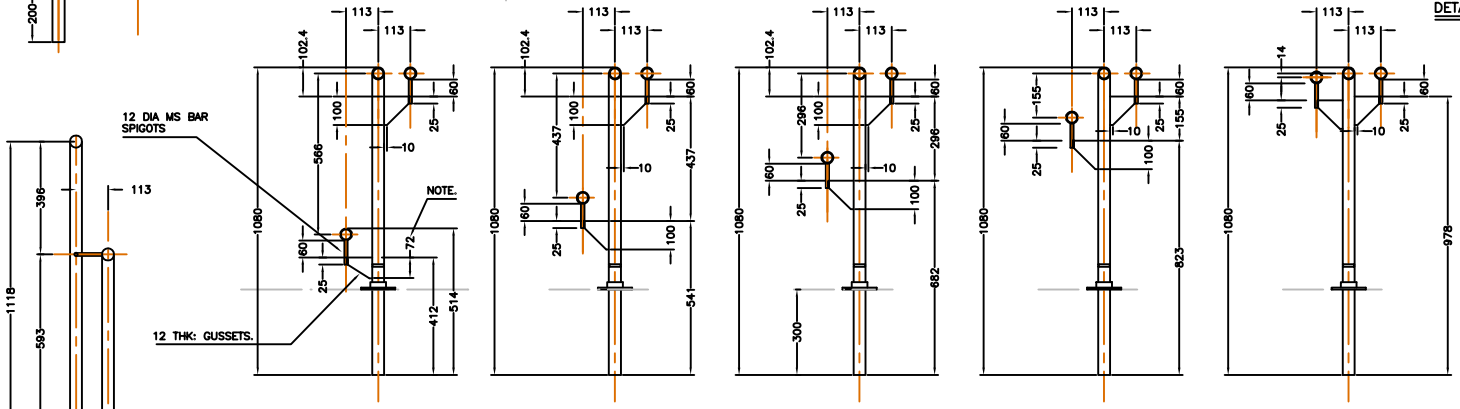


VIEW FROM ARROWS X-X.

DETAIL OF POST S2.

1-REQUIRED.

VIEW FROM ARROWS X-X.

DETAIL OF POST S3.

1-REQUIRED.

VIEW FROM ARROWS X-X.

DETAIL OF POST S4.

1-REQUIRED.

VIEW FROM ARROWS X-X.

DETAIL OF POST S5.

1-REQUIRED.

VIEW FROM ARROWS X-X.

DETAIL OF POST S6

1-REQUIRED.

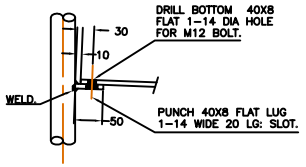


DETAIL OF BOTTOM RAIL JOINT.

TYPICAL FOR ALL JOINTS..
SCALE 1:5

MATERIAL.

TOP RAILS & STANDARDS 42.4 O/S 3 WALL TUBE.
CENTRE RAIL 42.4 O/S DIA 3 WALL TUBE.
BOTTOM RAIL 40X8 FLAT.
HANDRAIL SPIGOTS 12 DIA BAR.
HANDRAIL GUSSETS 12 THK: PLT:
INFILL BARS 12 DIA BAR.

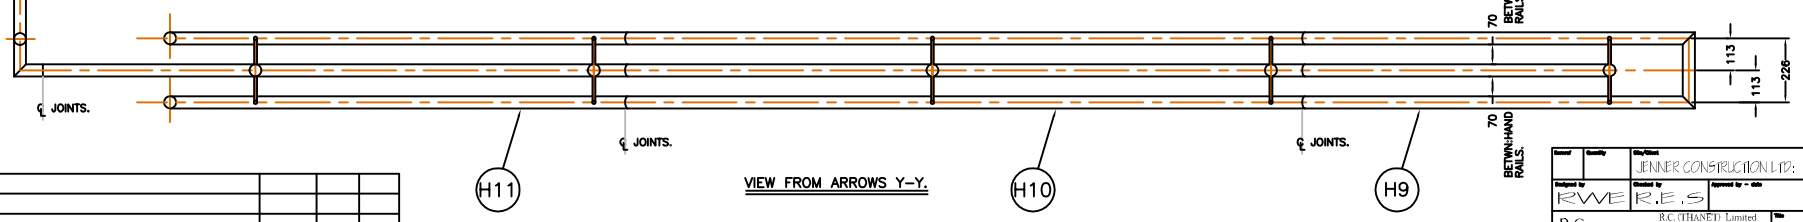


VIEW FROM ARROWS Y-Y.

| RevNo | Revision Note | Date | By | Checked |
|---|---|---|---|---|
| A. | SENT TO WORKS FOR COMMENT. | 24-7-206 | R.W.E | R.E.S |

| | | | |
|---|---|---|---|
| Designed by: RWE | Checked by: R.E.S | Approved by - date: | Filename: C352-02 |
| Date: 20-7-206 | Scale: 1:10 | | |

JENNER CONSTRUCTION LTD: DOVER HEALTH CENTER.

R.C. (THANET) LIMITED.

R.C. (THANET) Limited
Albion Works, 20 Albion Road
St. Peters, Broadstairs
Kent. CT10 2UP
Tel : 01843 862288
Fax : 01843 868677

Title: DETAIL OF BALUSTRADE.

Drawing number: C352-02 | Issue: A | Sheet: 2 OF 4